Permit #F00158624-C

FilmL.A., Inc.
6255 W Sunset Blvd, 12th Floor
Hollywood, CA 90028
t: (213)977-8600 - f: (213)977-8601
www.filmla.com

Summary Information

Permit No: F00158624-C **Type of Permit:** FILMING **Release Date:** 12/09/2019

Production Company	FLIC PRODUCTIONS, LLC
Insured Company Name	FLIC PRODUCTIONS, LLC
Contact Phone No. 1	213-534-3800
Contact Phone No. 2	
Fax	
Address	1901 AVENUE OF THE STARS FL 20 LOS ANGELES, California 90067
Production Title	CASH TRUCK
Type of Production	Feature

Producer	Joshua Throne
Director	Guy Ritchie
1st AD	Mark Cotone
Production Manager	n/a n/a
FilmL.A. Coordinator	Sarah Neubauer
Location Manager	Stuart Neumann
Primary Phone	Mobile - (323) 698-6899
Secondary Phone	
Location Assistant	n/a n/a
Primary Phone	Mobile - (323) 698-6899
Secondary Phone	

Fees

FILMLA NON-REFUNDABLE FILM PERMIT RIDER FEE	$111.00
LA CITY FIRE SAFETY OFFICER	$432.00

Total Permit Fee $543.00

Number of Locations 1

NOT A PERMIT

FilmL.A., Inc.
6255 W Sunset Blvd, 12th Floor
Hollywood, CA 90028
t: (213)977-8600 - f: (213)977-8601
www.filmla.com

Summary Information — Location

Permit Number F00158624-C
Production Company FLIC PRODUCTIONS, LLC
Insured Company FLIC PRODUCTIONS, LLC
Production Title CASH TRUCK

Location Manager Stuart Neumann
Primary Phone Mobile - (323) 698-6899
Secondary Phone

Location Address 1201 W 5th St, Los Angeles, CA, 90017
Location Name LOS ANGELES CENTER STUDIOS
Location Type Office Building
Prep Dates 12/7/2019 - 12/7/2019 06:00 - 18:00 1 day
Film Dates 12/8/2019 - 12/8/2019 06:00 - 21:00 1 day
12/9/2019 - 12/9/2019 06:00 - 18:00 1 day
Open or Closed to the Public Open
Generic Conditions **THE CONSUMPTION OF ALCOHOLIC BEVERAGES AND THE USE OF DRUGS, INCLUDING MARIJUANA, ON LOCATION BY ANY CAST, CREW, OR INVITED GUESTS IS STRICTLY PROHIBITED.**
*LAFD UFSO: Company must contact FilmL.A. for extension of the Uniformed Fire Safety Officers' hours. During normal business hours, UFSO must also inform the LAFD Film desk of the extension.
Community Survey Obtained
Equipment staging and vehicles may park on one side of the street only.
Must Maintain 5' Clearance on Sidewalks/Walkways
Must maintain local/emergency access
No cast or crew parking on area streets
No interference with merchant activity.
No Parking in handicap spaces at anytime.
Notify LAPD Rampart Division (213) 484-3400 and comm. (213) 978-6552 1/2 hour prior to any gunfire, brandishing weapons, special effects or simulated emergency or criminal activity.
Number of uniformed officers listed on the permit is a minimum requirement. Permittee remains responsible for deploying a sufficient number of uniformed officers to provide traffic and crowd control to ensure the safety of the film crew and the public.
Please see attached document Beaudry (closure) btwn 4th & 6th - Cash Truck.pdf

Equipment on Location

Type	Quantity
10 Ton Truck	1
Cast/Crew vehicles	50
Catering Truck	1
Cube Trucks	1
Honey Wagons	1
Motor Homes	1
Picture vehicles	1
Portable restrooms	1
Stakebed Trucks	1
Trailers	12
Vans	4

Personnel on Location

Type	Quantity
Cast	10
Crew	100
Extras	30
LA City UFSO assigned	46592
Off-Duty/Active LAPD Officer(s)	2

NOT A PERMIT

FilmL.A., Inc.
6255 W Sunset Blvd, 12th Floor
Hollywood, CA 90028
t: (213)977-8600 - f: (213)977-8601
www.filmla.com

Summary Information — Location

Permit Number F00158624-C
Production Company FLIC PRODUCTIONS, LLC
Insured Company FLIC PRODUCTIONS, LLC
Production Title CASH TRUCK

Location Manager Stuart Neumann
Primary Phone Mobile - (323) 698-6899
Secondary Phone

Filming Activities Brandishing weapons; Car-to-Car; Driving shots; Exterior Dialogue; Exterior establishing shots; Interior and exterior dialogue; Interior and exterior motion without sound; Intermittent traffic control - 2 minutes standard; Picture Armored Cash Truck drives up and parks on Boylston Street; ITC; Picture “Cash Truck” speeds on Beaudry Avenue and turns into Tunnel Entrance; Interior/Exterior Filming of Tunnel to LACS Loading Dock; 2nd Unit Filming -Actors Exit Lobby and load money into the Picture Armored Cash Truck; 2nd Unit Filming -Interior/ Exterior Filming of LACS Lobby and Boylston Avenue Entrance to Tower Building; Actors wearing holstered prop guns;

Jurisdiction **Political:** Los Angeles City - Council District 01 **Police:** Los Angeles Police **Fire:** Los Angeles City Department

Thomas Guide **Page:** 634 **Grid:** E3

Coordinator Note 2ND UFSO REQUIRED FOR THE FOLLOWING FILM DATES/LOCATIONS.
12/8; 0600-1700 HOURS.
UFSO TO START WITH PRODUCTION AT 1201 W 5TH ST AND FOLLOW PRODUCTION TO BEAUDRY ST LOCATION AND EAST 1ST BRIDGE.

UFSO REQUIRED FOR THE FOLLOWING FILM DATES/LOCATIONS.
12/9; 0600-1800 HOURS.
UFSO TO START WITH PRODUCTION AT 1201 W 5TH ST AND FOLLOW PRODUCTION TO 943 N BROADWAY & 952 N HILL ST.

Coordinator Note RIDER A - RELEASES LOCATION.

Coordinator Note RIDER C EXTENDS UFSO HIRE UNTIL 2100 AND COLLECTS ADDITIONAL FEES.

Parking

Base Camp
Location Type : Filming Location
Parking Notes

Crew Parking
Location Type : Filming Location

NOT A PERMIT

Permit #F001586244C

R3-1 R3-2 R11-4 R11-2 SC3 M4-10(L) M4-10(R) W20-2 W20-3

Ⓢ TRAFFIC SIGNAL
● TRAFFIC CONE
TYPE I W/ SIGN
FLASHING ARROW SIGN (FAS)

CMS

@ BEAUDRY & 6TH ST

PRIOR TO CLOSURE	DURING CLOSURE
BEAUDRY CLOSED	BEAUDRY CLOSED
12-8-19 6AM - 6PM	FOLLOW DETOUR

@ BEAUDRY NORTH OF 3RD ST

PRIOR TO CLOSURE	DURING CLOSURE
BEAUDRY CLOSED @ 4TH ST	BEAUDRY CLOSED @ 4TH ST
12-8-19 6AM - 6PM	FOLLOW DETOUR ---->

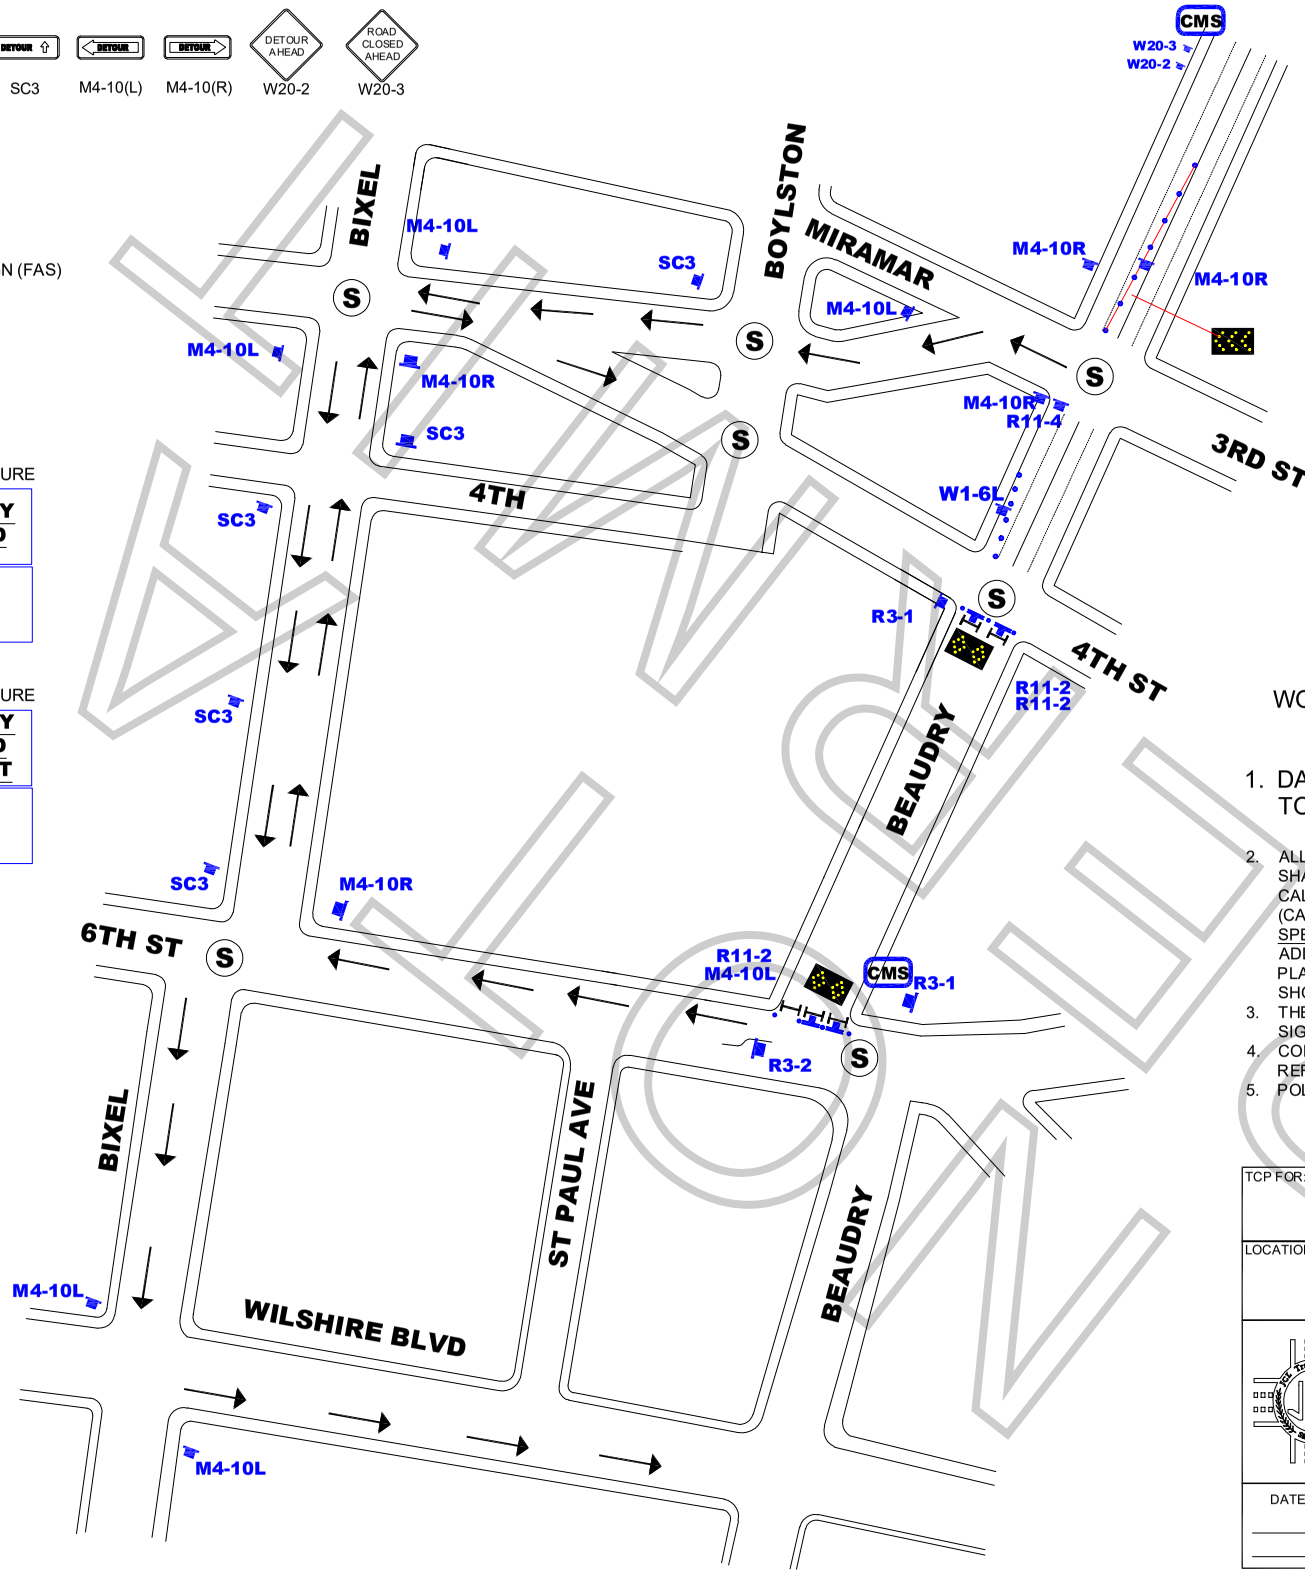

ALL TRAFFIC CONTROL WILL BE INSTALLED TO MEET OR EXCEED THE MUTCD AND WATCH MINIMUM REQUIREMENTS

WORK ZONE TRAFFIC CONTROL PLAN GENERAL NOTES

1. DATE/TIME: 12-8-19 FROM 06:00 HOURS TO 18:00 HOURS.
2. ALL SIGNING, STRIPING, AND TRAFFIC CONTROL DEVICES SHALL CONFORM TO THE (CURRENT) STATE OF CALIFORNIA DEPARTMENT OF TRANSPORTATION (CALTRANS) STANDARD PLANS AND STANDARD SPECIFICATIONS, CALIFORNIA MUTCD, AND ANY ADDENDUMS THERETO, AND AS SHOWN ON THESE PLANS, SYMBOLS AND ABBREVIATIONS USED ARE SHOWN ON CALTRANS STANDARD PLANS.
3. THERE WILL BE NO INTERFERENCE WITH TRAFFIC SIGNALS OR CROSSWALKS.
4. CONES WILL BE 28" MINIMUM HEIGHT AND HAVE REFLECTORIZED SLEEVES FOR NIGHT WORK.
5. POLICE WILL DIRECT TRAFFIC IF NECESSARY.

TCP FOR: FLIC PRODUCTIONS: "CASH TRUCK"

LOCATION: FULL CLOSURE OF BEAUDRY FROM 6TH ST TO 4TH ST CITY OF LOS ANGELES, CA

CONTACT: STUART NEUMANN
PH# 323-698-6899
MIKE WEBSTER
OFFICE# 323-579-1173

JCL TRAFFIC SERVICES
(213) 622-9775
C31-CA Lic # 805357

DATE	REVISIONS	DRAFTER: MARIO MENJIVAR
		SCALE: N.T.S.
		FILM LA: SN